226 DEGRESS AVE NE



NEIGHBORS

REF LEFT SIDE PHOTOS
SCALE NTS




REF REAR PHOTOS
SCALE NTS




REF RIGHT SIDE PHOTOS
SCALE NTS




REF FRONT PHOTOS
SCALE NTS

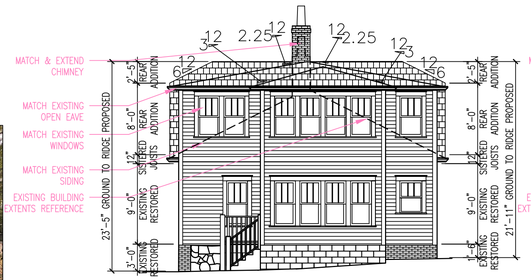

3B PROPOSED REAR ELEVATION
SCALE 1/8" = 1'-0"

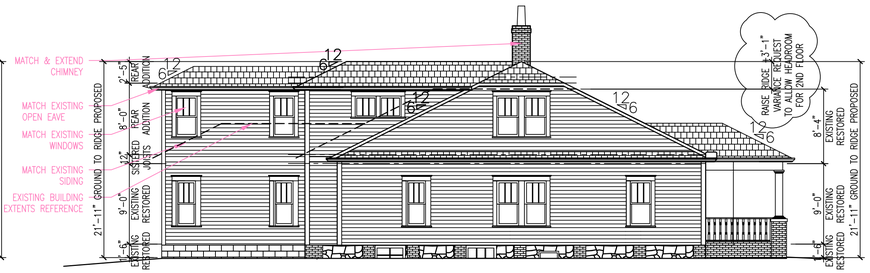


4 PROPOSED LEFT SIDE ELEVATION
SCALE 1/8" = 1'-0"

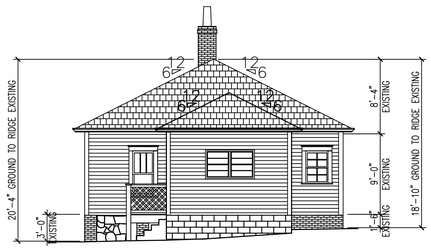

3 EXISTING REAR ELEVATION
SCALE 1/8" = 1'-0"




4 EXISTING LEFT SIDE ELEVATION
SCALE 1/8" = 1'-0"

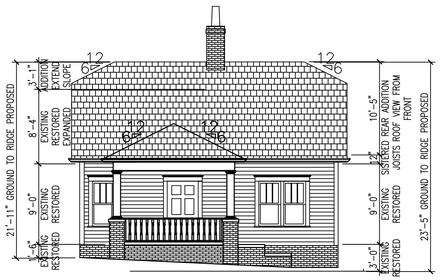

1B PROPOSED FRONT ELEVATION
SCALE 1/8" = 1'-0"



2B PROPOSED RIGHT SIDE ELEVATION
SCALE 1/8" = 1'-0"

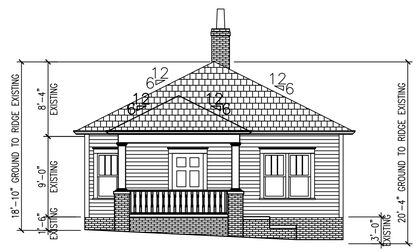

1 EXISTING FRONT ELEVATION
SCALE 1/8" = 1'-0"



2 EXISTING RIGHT SIDE ELEVATION
SCALE 1/8" = 1'-0"

2026 JEFFREY BRUCE BAKER DESIGNS, LLC (JBBD,LLC dba) THIS DRAWING IS PROPERTY OF JBBD,LLC REPRODUCTION OF ANY KIND, RESALE AND/OR REUSE WITHOUT WRITTEN PERMISSION FROM JBBD,LLC IS PROHIBITED.

JEFFREY BRUCE BAKER
WWW.JEFFREYBRUCEBAKER.COM
1904 MONROE DR. NE., SUITE 140, ATLANTA, GA 30324 404-351-1232

PRINT RECORD

DATE	REMARKS
8/11/26	HISTORIC REVIEW
10/14/26	HISTORIC REVIEW COMMENTS/VARIANCE

REVISIONS

DATE	REMARKS

STATE OF GEORGIA
Jeffrey Bruce Baker
CERTIFICATE No 019855
REGISTERED ARCHITECT

JBBD,LLC JEFFREY BRUCE BAKER DESIGNS, LLC

EXISTING & PROPOSED ELEVATIONS / EXISTING CONDITIONS PHOTOS

SINGLE FAMILY ADDITION TO EXISTING PRINCIPAL STRUCTURE - 2ND FLOOR ADDITION ON EXISTING FOOTPRINT

JORGE VILLALBA & LESLIE ZINN
226 DEGRESS AVE NE
ATLANTA, GA 30307

APPLICATION FOR HISTORIC DESIGN REVIEW (CERTIFICATE OF APPROPRIATENESS)

DATE 08/11/2026

JOB NO.

SHEET NO. A1.2